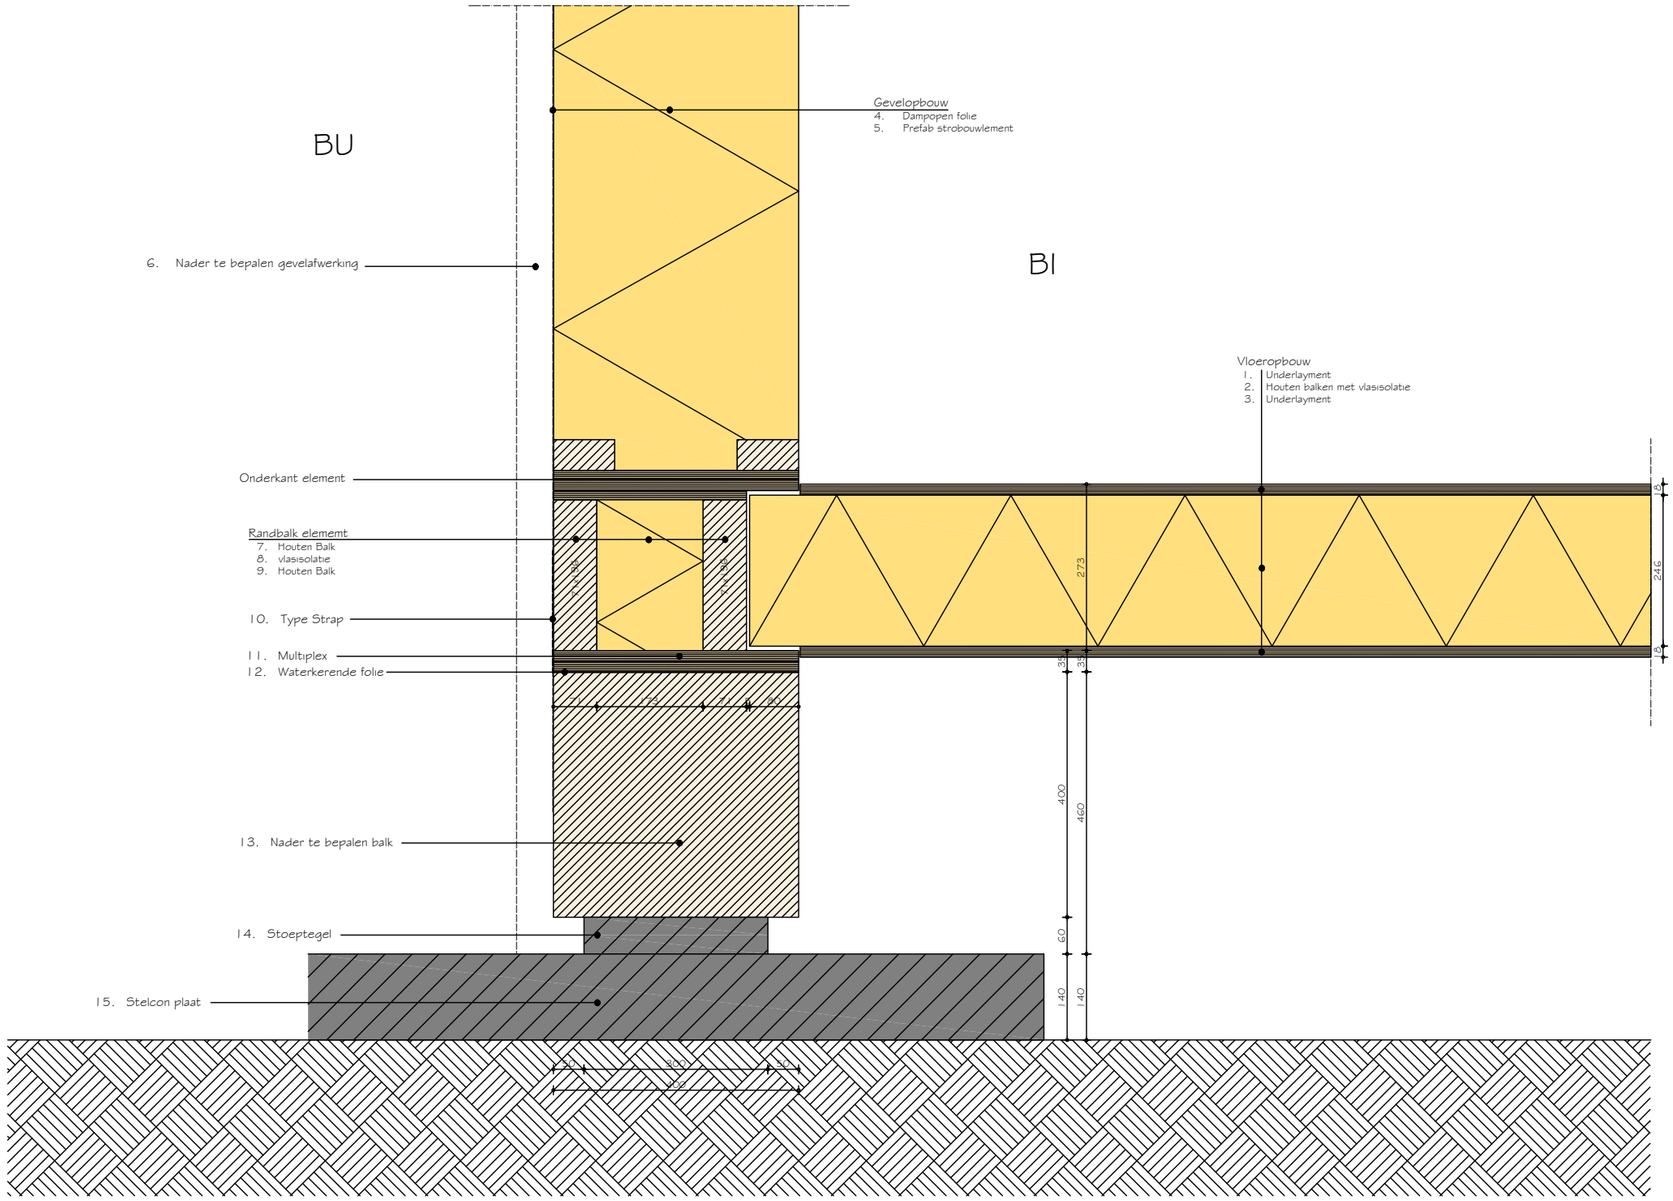

project: Ecococon
architect: Strotec
schaal: 1:10
detail: V03

MNEXT